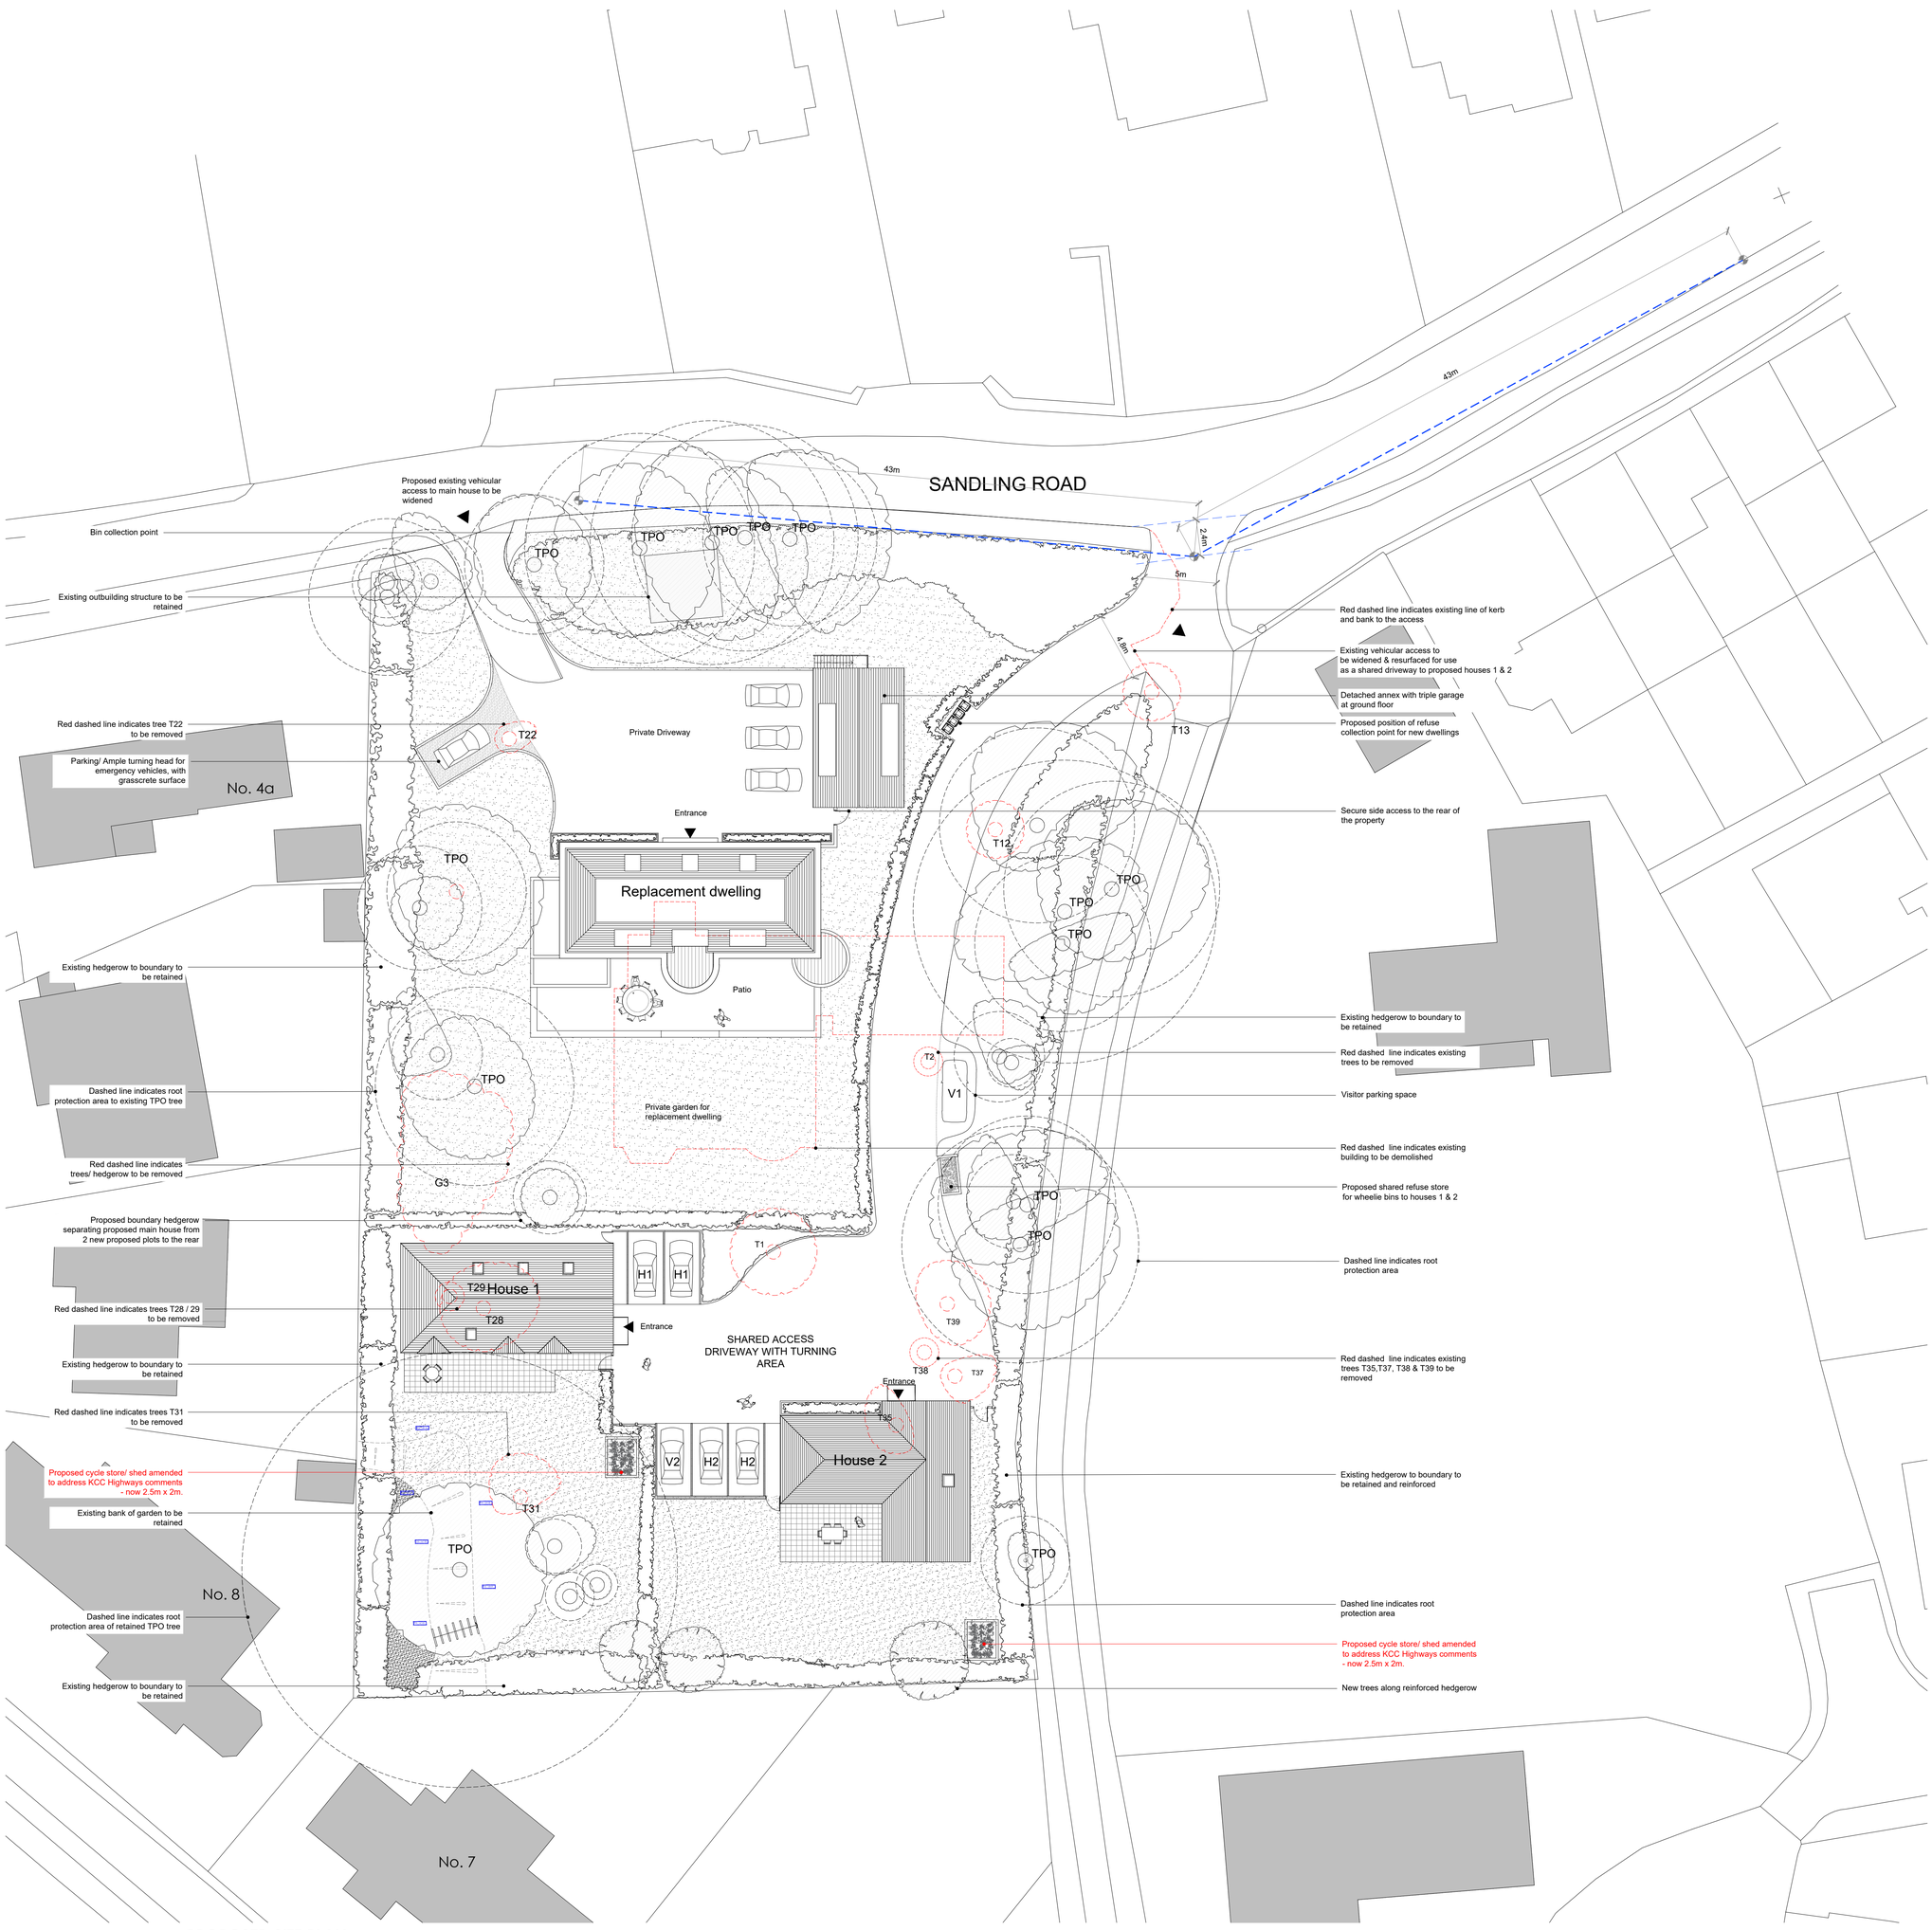

PROPOSED SITE PLAN 1:200 @ A1

Ordnance Survey, (c) Crown Copyright 2022. All rights reserved. Licence number 100022432

– – – Blue dashed line indicates 43m (to west) and 43m (to east) sight lines from driveway of proposal at a 2.4 m set back from edge of carriage way

N

0 1 2 4 6 8 10M

A	AMENDMENTS MADE TO ADDRESS KCC HIGHWAYS COMMENTS	20.02.23
B	AMENDMENTS MADE TO ADDRESS KCC HIGHWAYS COMMENTS	20.07.23

Hollaway

London | 10a Acton Street | London | WC1X 9NG
T +44 (0) 20 7096 5425 | E london@hollawaystudio.co.uk | W www.hollawaystudio.co.uk

Kent | The Tramway Stables | Rampart Road | Hythe | Kent | CT21 5BG
T +44 (0)1303 260 515 | E kent@hollawaystudio.co.uk | W www.hollawaystudio.co.uk

Project | HIGH MEADOW,
SANDLING ROAD, SALTWOOD,CT21 4QJ

Client | MR & MRS SERCOMBE

Title | PROPOSED SITE PLAN - ROOF PLAN

Status | PLANNING

Scale@A0	1:200	Date	DEC 2022	Drawn	PP	Chk'd	MW

Project Number 21.050

Drawing Number 03

Revision B

Bim Number