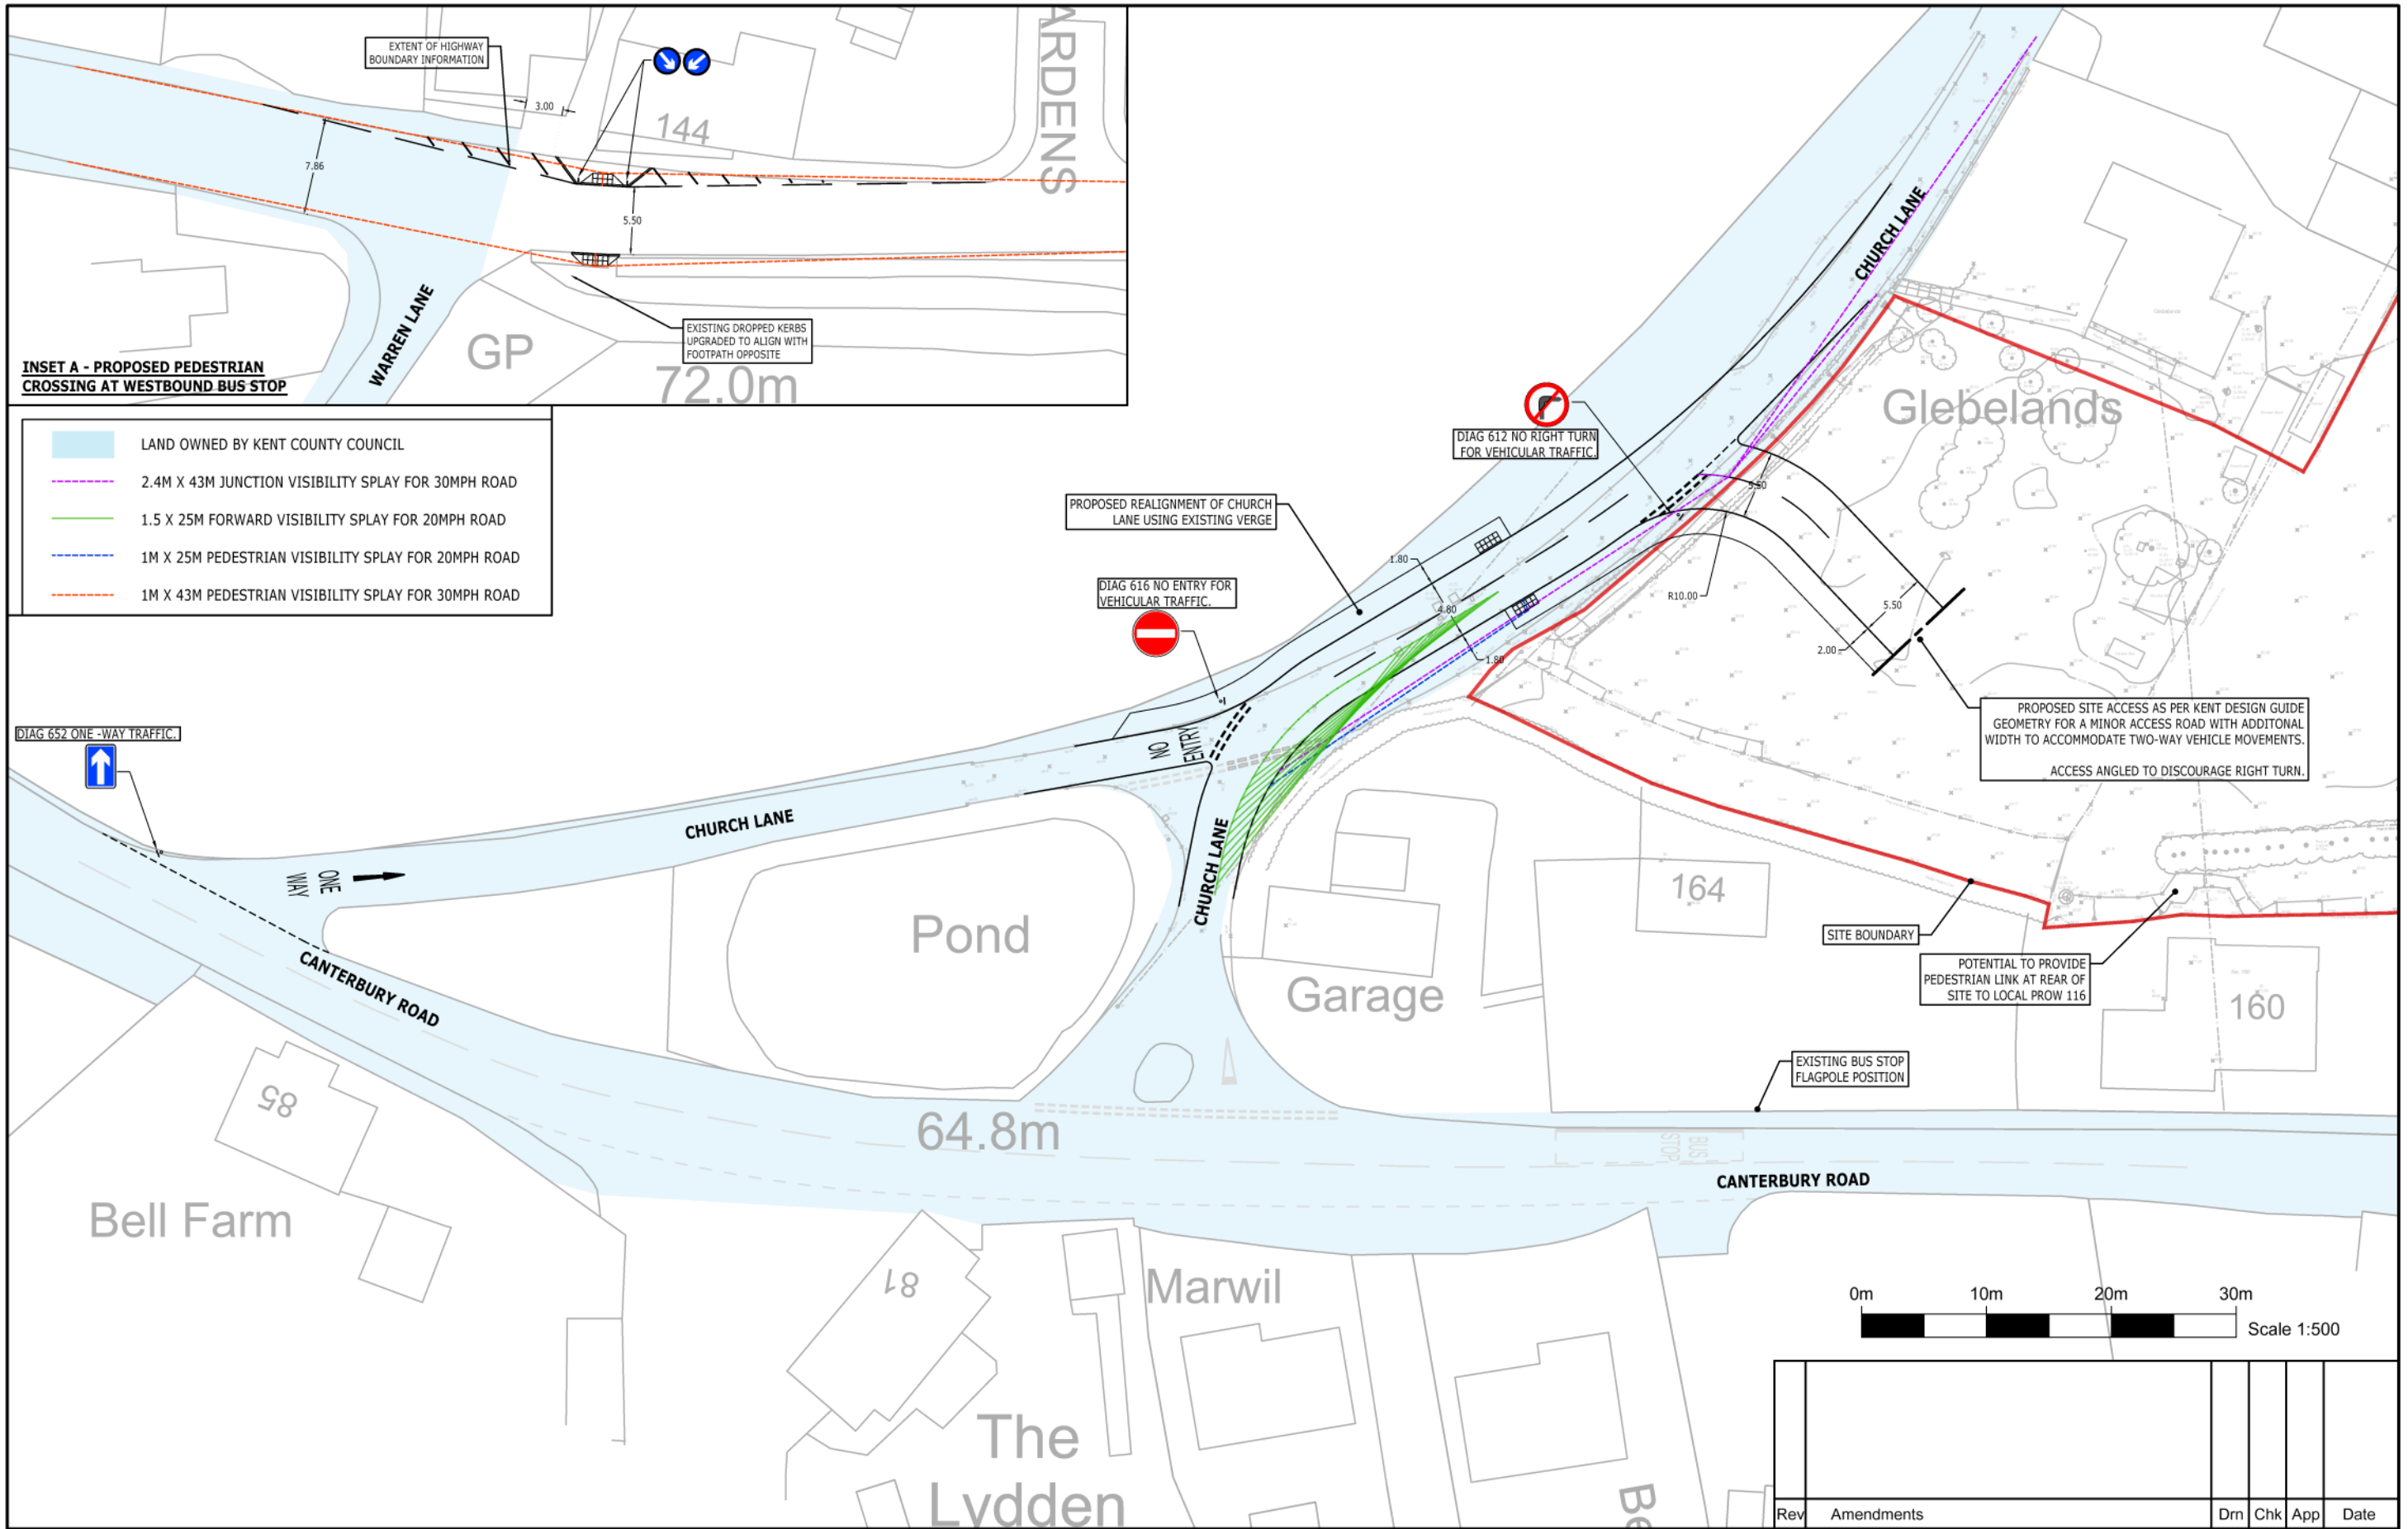

Rev	Amendments	Drn	Chk	App	Date

Issued by ☐ ■

Charles & Associates

Landmark House
Station Road
Hook
Hampshire
RG27 9HA
01256 630420

Park House, Park Farm
East Malling Trust Estate
Bradbourne Lane
Aylesford Kent ME20 6SN
01732 448120

Job Title: Church Lane, Lydden	Client: Quinn Estates	Scale: 1:500 @ A3	Date: Jan 24	Designed: DH
Drawing Title: Proposed Site Access		Drawn: DH	Checked: JW	Approved: JW
		Job No: 20-045	Drawing No: 20-045-004	Rev: -