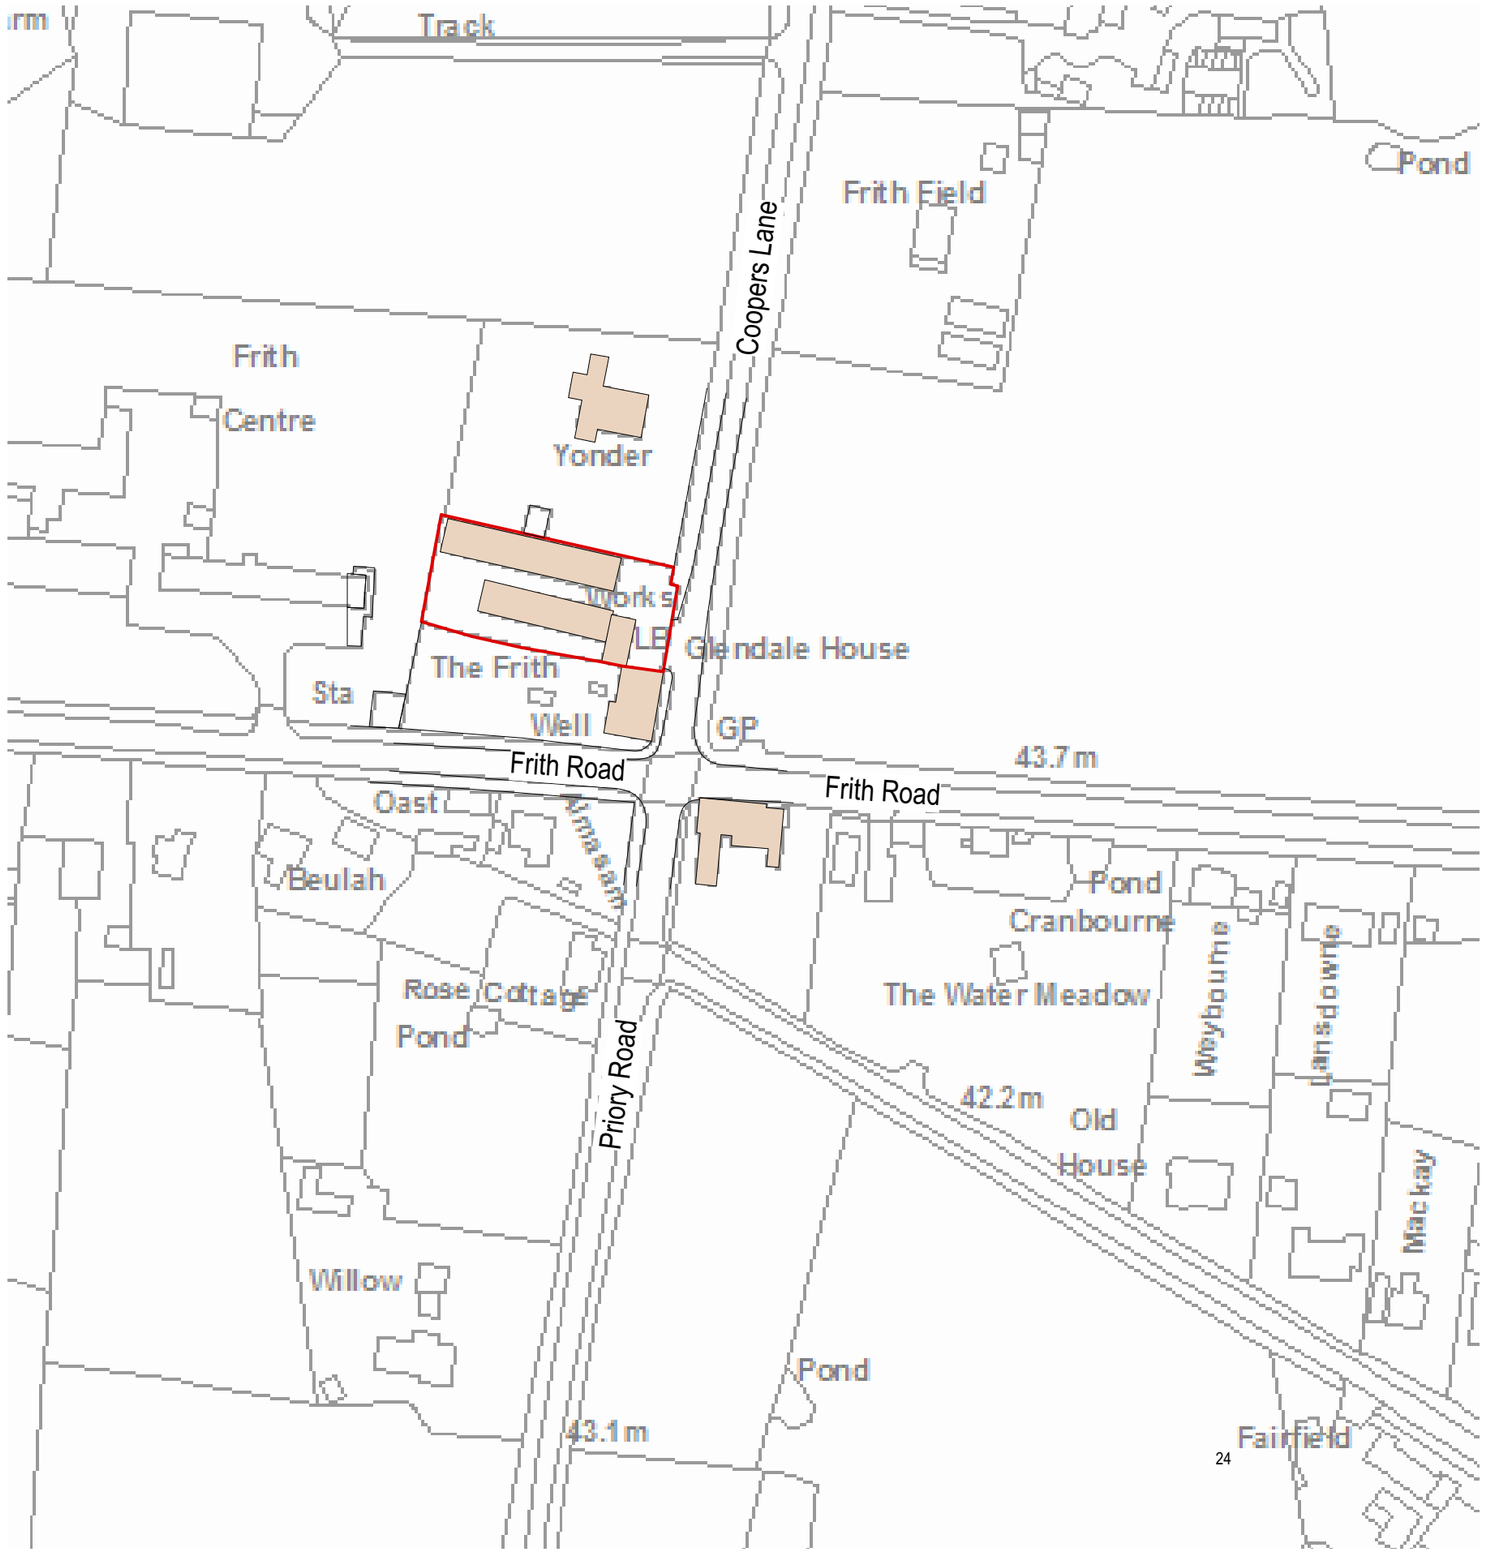

north

0 25 50 75 100

scale (m) 1-1250 on A3 print

CLIENT;	Redec Ltd
PROJECT;	Glendale House Aldington TN25 7HH
TITLE;	location plan
SCALE; 1-1250(A3)	**DATE**; Nov. 2020 **DWN**;GB
DRAWING NUMBER	20-52-21

PRIME FOLIO
01 622 691169